PRODUCED BY AN AUTODESK EDUCATIONAL PRODUCT

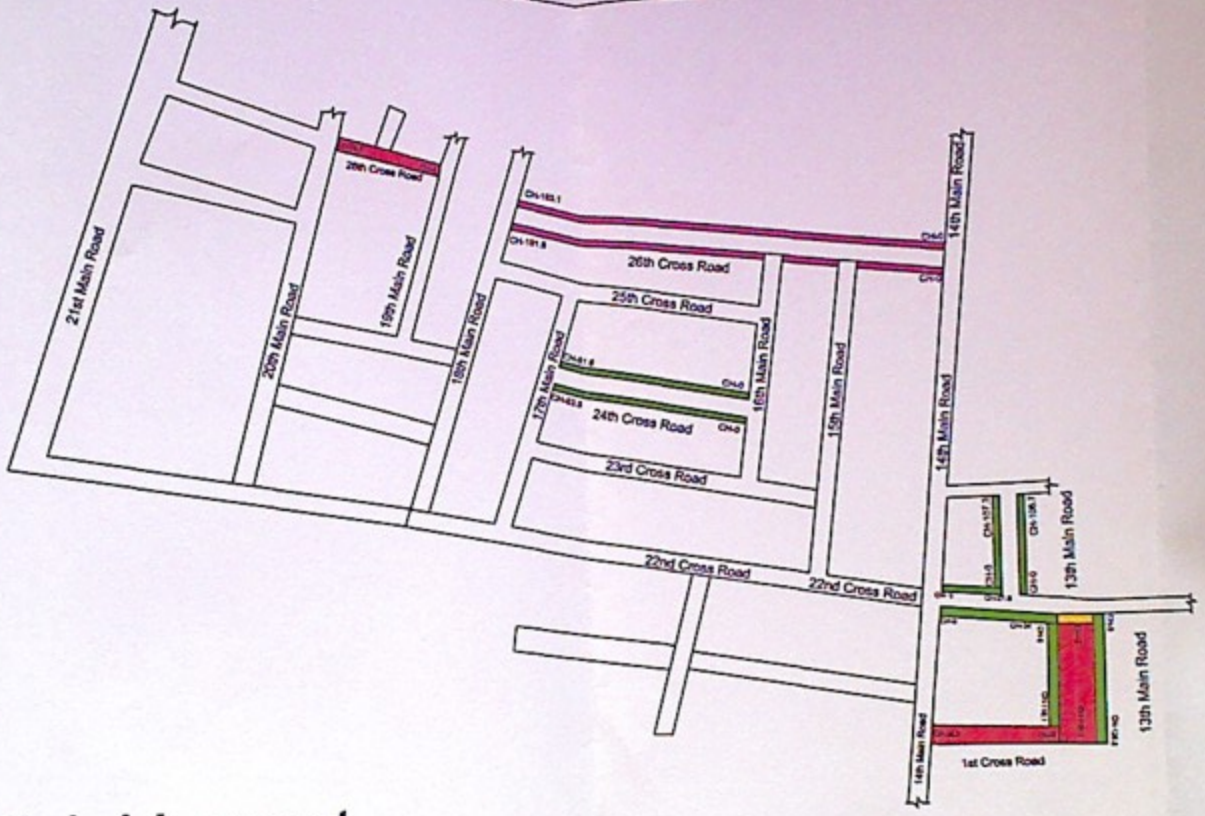

Judicial Layout

NOTES:-

1) Do Not Scale The Drawings

2) All Dimensions Are In meters

INDEX

Asphalt Road | C.C Drain | Desilt &Kerb

PROJECT	Construction Of Synthetic Tennis Court, Street Vending Zone & Other Developmental Work At Judicial Layout Main And Cross Roads, Chikkabommasandra, Someshwara Nagar,Allalasandra Village and Surrounding Areas In Ward No 04 Of Yelahanka Division Under Amruth Nagarothan Grants(Package No -06)
CLIENT	BBMP

RUDRAPRASAD CONSULTANTS

STRUCTURAL ENGINEERS, ARCHITECTS & PROJECT MANAGEMENT CONSULTANTS

No. 3 7th MAIN,
MALLESWARAM BANGALORE-560003
Ph : 23444001
Mob : 91-9448227083,91-9972324028
E-mail: rudraprasad3@rediffmail.com
Web: www.srkengineers.com

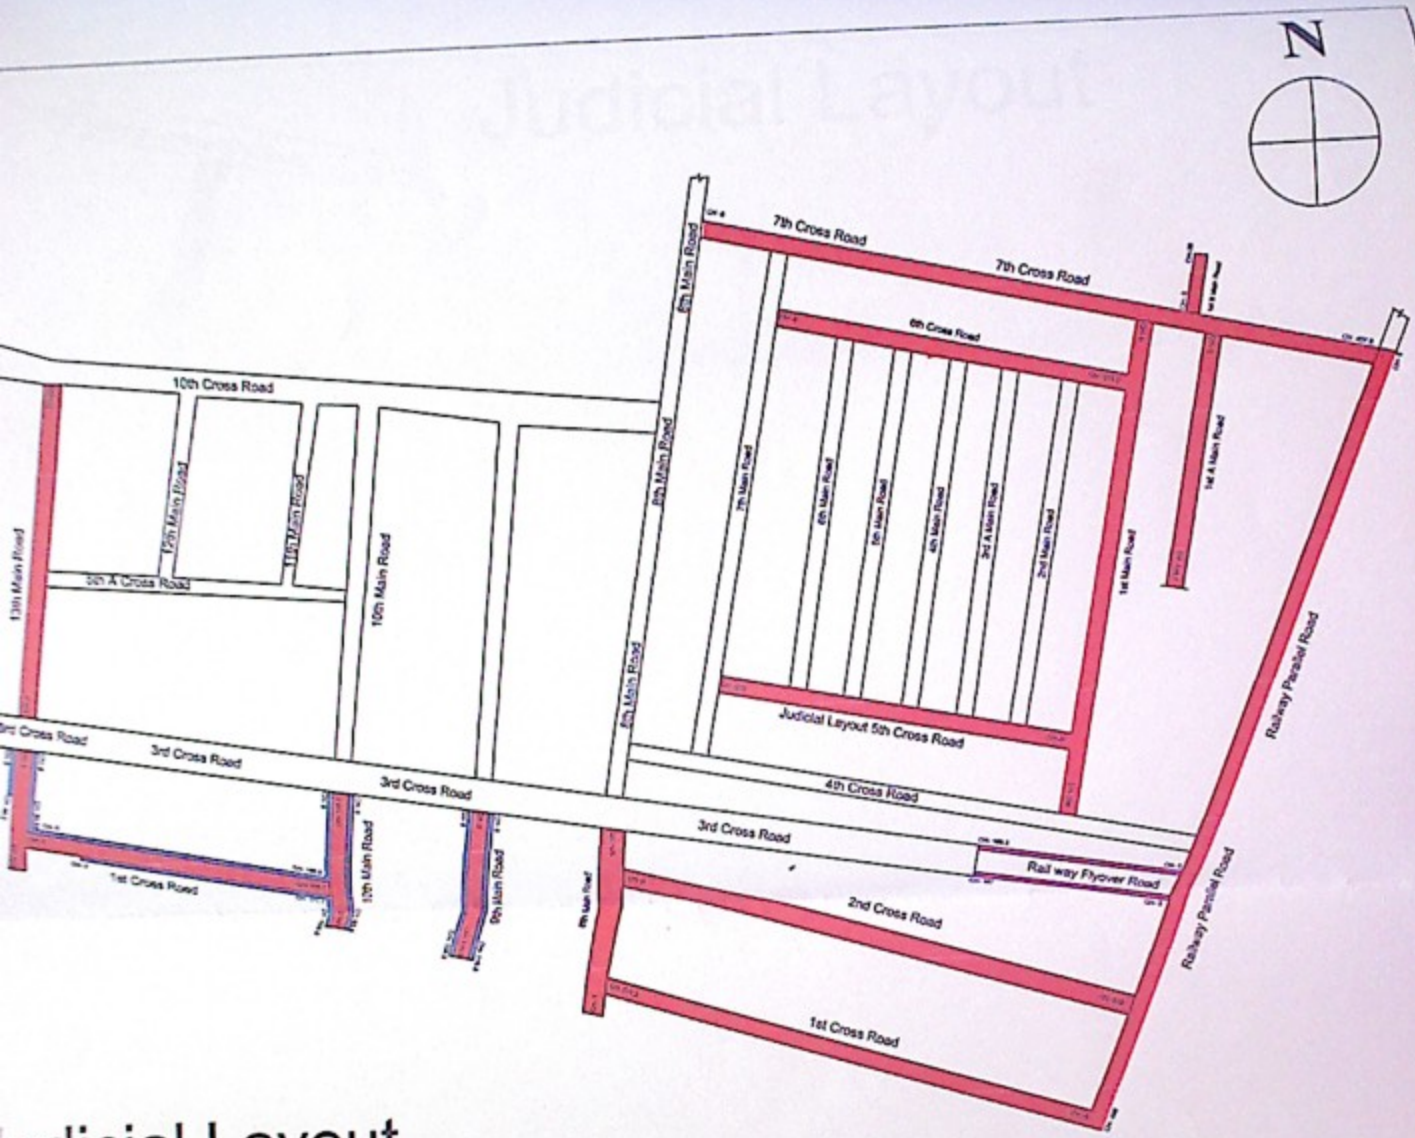

PRODUCED BY AN AUTODESK EDUCATIONAL PRODUCT

udicial Layout

TES:-

- Do Not Scale The Drawings
- All Dimensions Are In meters

INDEX

Asphalt Road | Footpath | Desilt ,Coping &Kerb

PROJECT	Construction Of Synthetic Tennis Court, Street Vending Zone & Other Developmental Work At Judicial Layout Main And Cross Roads, Chikkabommasandra, Someshwara Nagar,Allalasandra Village and Surrounding Areas In Ward No 04 Of Yelahanka Division Under Amruth Nagarothan Grants(Package No -06)
CLIENT	BBMP

RUDRAPRASAD CONSULTANTS
STRUCTURAL ENGINEERS, ARCHITECTS
& PROJECT MANAGEMENT CONSULTANTS
No. 3 7th MAIN,
MALLESWARAM BANGALORE-560003
Ph : 23444801
Web : 91-9448027083,91-9972924526
E-mail: rudraprasad2@rediffmail.com
Web: www.arbengineers.com

ಸಹಾಯಕ ಆಯುಕ್ತರು
ಯಲಹಂಕ ಉಪವಿಭಾಗ ಬೆಂಗಳೂರು-1.
ಬಿ.ಬಿ.ಎಂ.ಪಿ. ಬೆಂಗಳೂರು-106

Judicial Layout

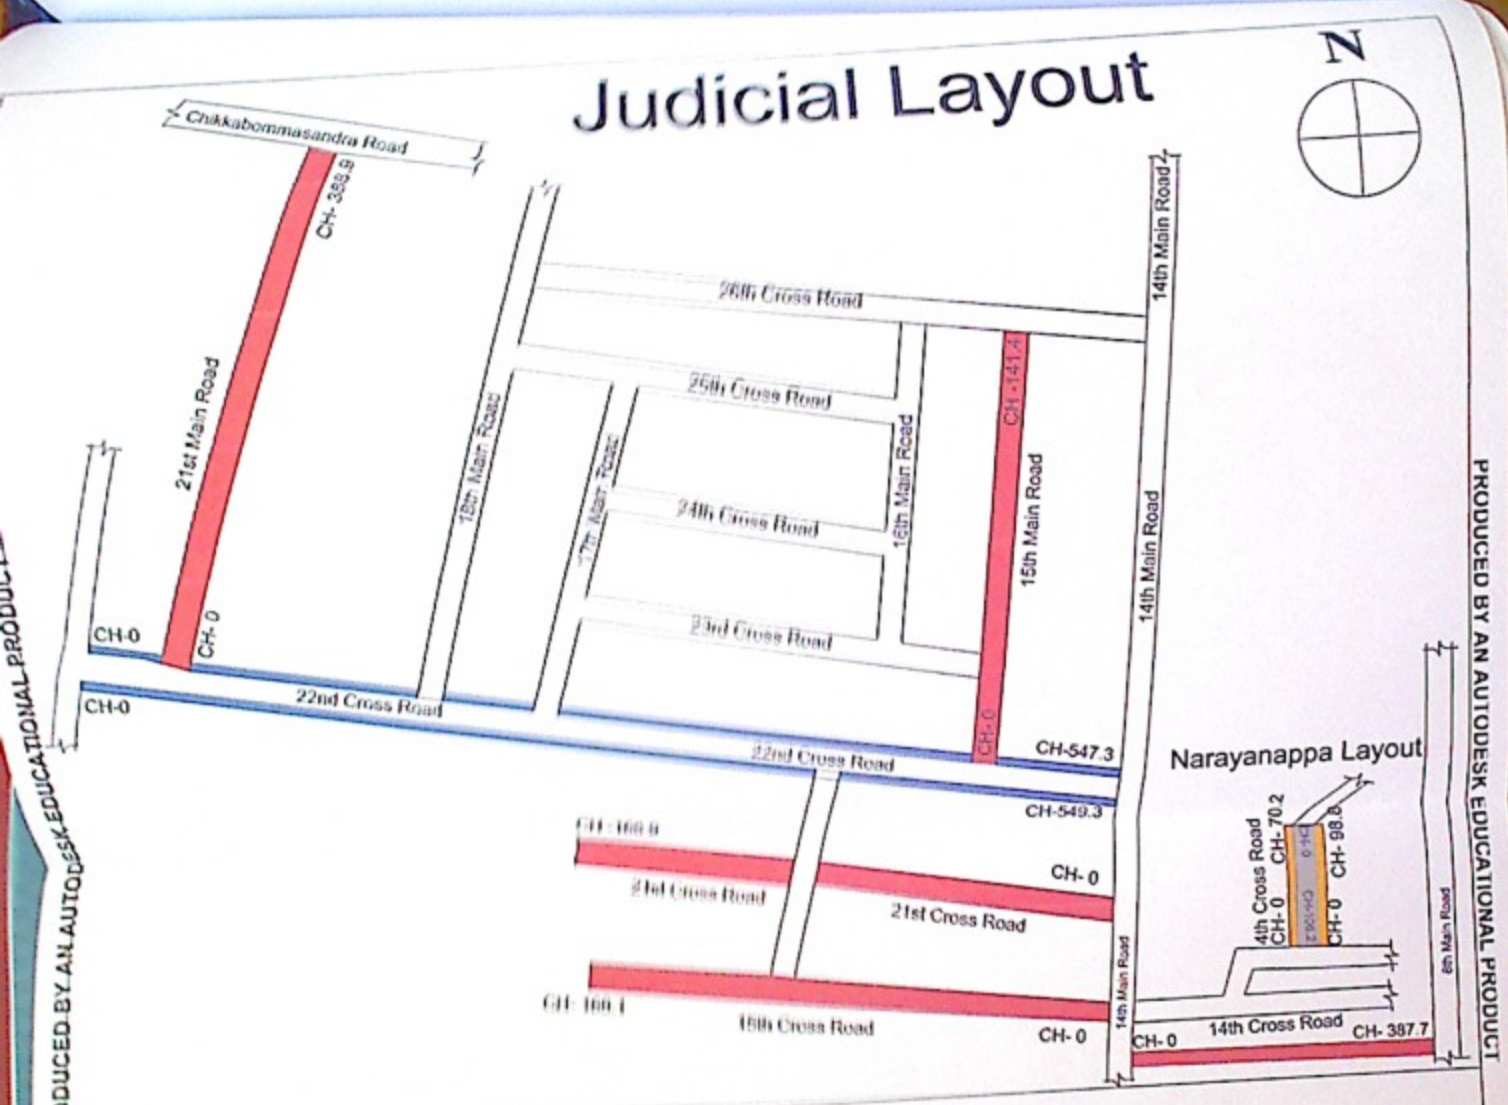

NOTES:-

1) Do Not Scale The Drawings
2) All Dimensions Are In meters

INDEX

- Asphalt Road
- CC Road
- Footpath
- Desilt

PROJECT	Construction Of Synthetic Tennis Court, Flood Vaulting Zone & Other Developmental Work At Judicial Layout Main And Cross Roads, Chikkabommasandra, Dorsettiwara Hagar,Allasandra Village and Intervening Areas In Ward No 04 Of Yelahanka Division Under Amruth Nagarothan Scheme(Package No -08)
CLIENT	BBMP

RUDRAPRASAD CONSULTANTS
STRUCTURAL ENGINEERS, ARCHITECTS
& PROJECT MANAGEMENT CONSULTANTS

PRODUCED BY AN AUTODESK EDUCATIONAL PRODUCT

NOTES:-

1) Do Not Scale The Drawings

2) All Dimensions Are In meters

INDEX

Asphalt Road

C.C Drain

PROJECT	Construction Of Synthetic Tennis Court, Street Vending Zone & Other Developmental Work At Judicial Layout Main And Cross Roads, Chikkabommasandra, Someshwara Nagar,Attalasandra Village and Surrounding Areas In Ward No 04 Of Yelahanka Division Under Amruth Nagarothan Grants(Package No -06)
CLIENT	BBMP

RUDRAPRASAD CONSULTANTS

STRUCTURAL ENGINEERS, ARCHITECTS & PROJECT MANAGEMENT CONSULTANTS

No. 2 7th MAIN,
MALLESHWARAM BANGALORE-560003
Ph : 23444801
Mob : 91-9448223083,91-9972014038
E-mail: rudraprasad@rediffmail.com
Web: www.urbanjheels.com

PRODUCED BY AN AUTODESK EDUCATIONAL PRODUCT

PRODUCED BY AN AUTODESK EDUCATIONAL PRODUCT

PRODUCED BY AN AUTODESK EDUCATIONAL PRODUCT

NOTES:-

1) Do Not Scale The Drawings

2) All Dimensions Are In meters

INDEX

Asphalt Road

PROJECT	Construction Of Synthetic Tennis Court, Street Vending Zone & Other Developmental Work At Judicial Layout Main And Cross Roads, Chikkabommasandra, Someshwara Nagar,Allalasandra Village and
CLIENT	BBMP

RUDRAPRASAD CONSULTANTS

ARCHITECTURAL ENGINEERS, ARCHITECTS & PROJECT MANAGEMENT CONSULTANTS

No. 2 7th MAIN, MALLESWARAM BANGALORE - 560055

Ph : 23444851

Web : 91-9448227482,91-9972624108

E-mail : rudraprasad@rediffmail.com

Web: www.rrkengineers.com

PRODUCED BY AN AUTODESK EDUCATIONAL PRODUCT

PRODUCED BY AN AUTODESK EDUCATIONAL PRODUCT

N

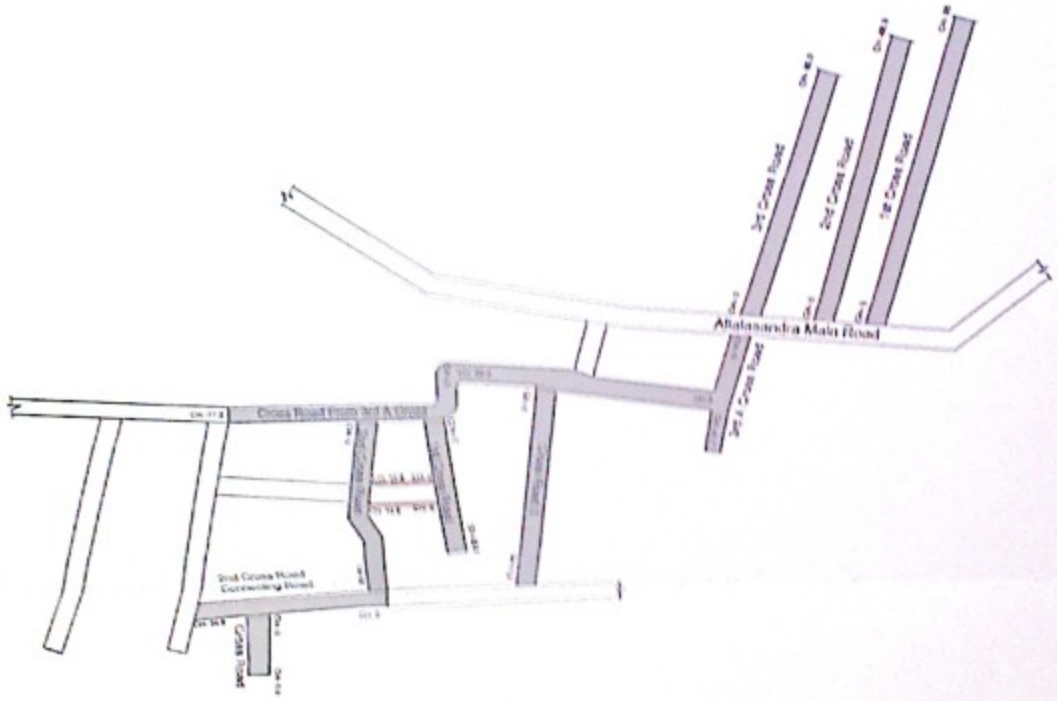

Allalasandra Village

NOTES:-

1) Do Not Scale The Drawings

2) All Dimensions Are In meters

INDEX

Dwelling with coping

C.C Road

PROJECT	Construction Of Synthetic Tennis Court, Street Parking Zone & Other Developmental Work At Judicial Layout Main And Cross Roads, Nagar,Allalasandra Village and Surrounding Areas In Ward No 09 Of Yelahanka Division Under Amruth Nagarothan Grants(Package No - 09)
CLIENT	BBMP

STRUCTURAL ENGINEERS, ARCHITECTS
& PROJECT MANAGEMENT CONSULTANTS